TECHNICAL DRAWINGS

Section View

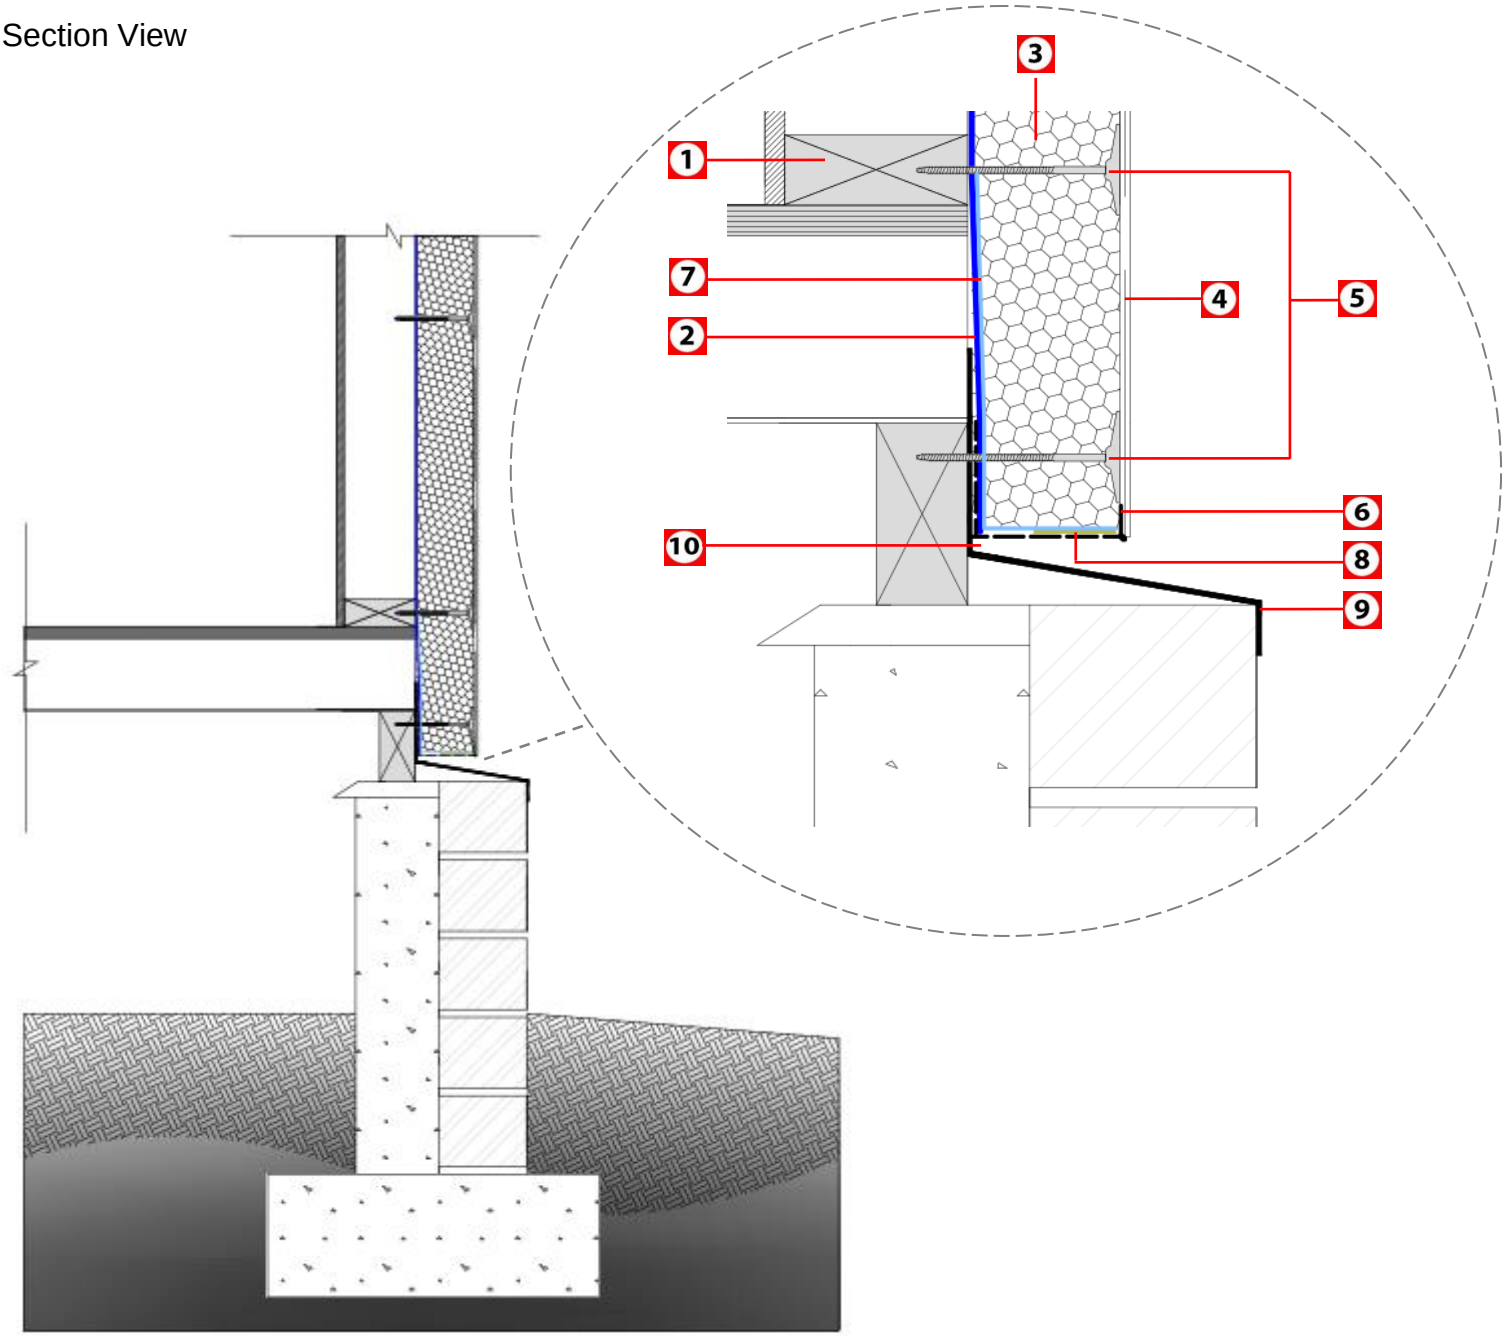

1. Timber Frame (35mm x 90mm)
2. Weatherproof Wrap
3. NuCLAD Panel
4. NuCLAD Render System (With Mesh Embedded into 1st Basecoat)
5. Class 3 Galvanized Screw & 48mm PVC Washer
6. Starter Channel
7. Waterproof Membrane
8. Liquid Nails – Must be Solvent Free (Do not apply glue near/over Starter Channel Weep Holes)
9. Flashing
10. 10mm Min. between the panel and the flashing

THE INFORMATION CONTAINED IN THIS DETAIL IS BASED ON OUR EXPERIENCE AND TESTING AND REPRESENTS THE LATEST INFORMATION AVAILANLE AT THE DATE OF ISSUE. THIS DETAIL IS INTENDED FOR USE BY THE DESIGN PROFESSIONAL AND USERS OF NUTEX PRODECTS TO ASSIST IN DEVELOPING SPECIFIC PROJECT DETAILS TO BE USED IN CONJUNCTION WITH A NUTEX SPECIFICATION. WE RESERVE THE RIGHT TO RIGHT TO ALTER OR UPDATE INFORMATION AT ANY TIIME WITHOUT PRIOR NOTICE & IT IS THE RESPONSIBILTY OF THE SPECIFIER AND/OR THE PROJECT MANAGER TO ENSURE THAT THEY HAVE THE CURRENT NUTEX DETAILS AND SPECIFICATIONS.

NuTex Coatings

HEAD OFFICE
1-11 McNAUGHTON ROAD
CLAYTON VIC 3168
EMAIL: INFO@NUTEX.COM.AU
WEBSITE: WWW.NUTEX.COM.AU

NuCLAD EIFS DIRECT FIX

TD011-V01

NuCLAD Panel & Brick Veneer DETAIL

© COPYRIGHT – No Part of this document is to be reproduced without the permission of Nutex Coating Pty Ltd